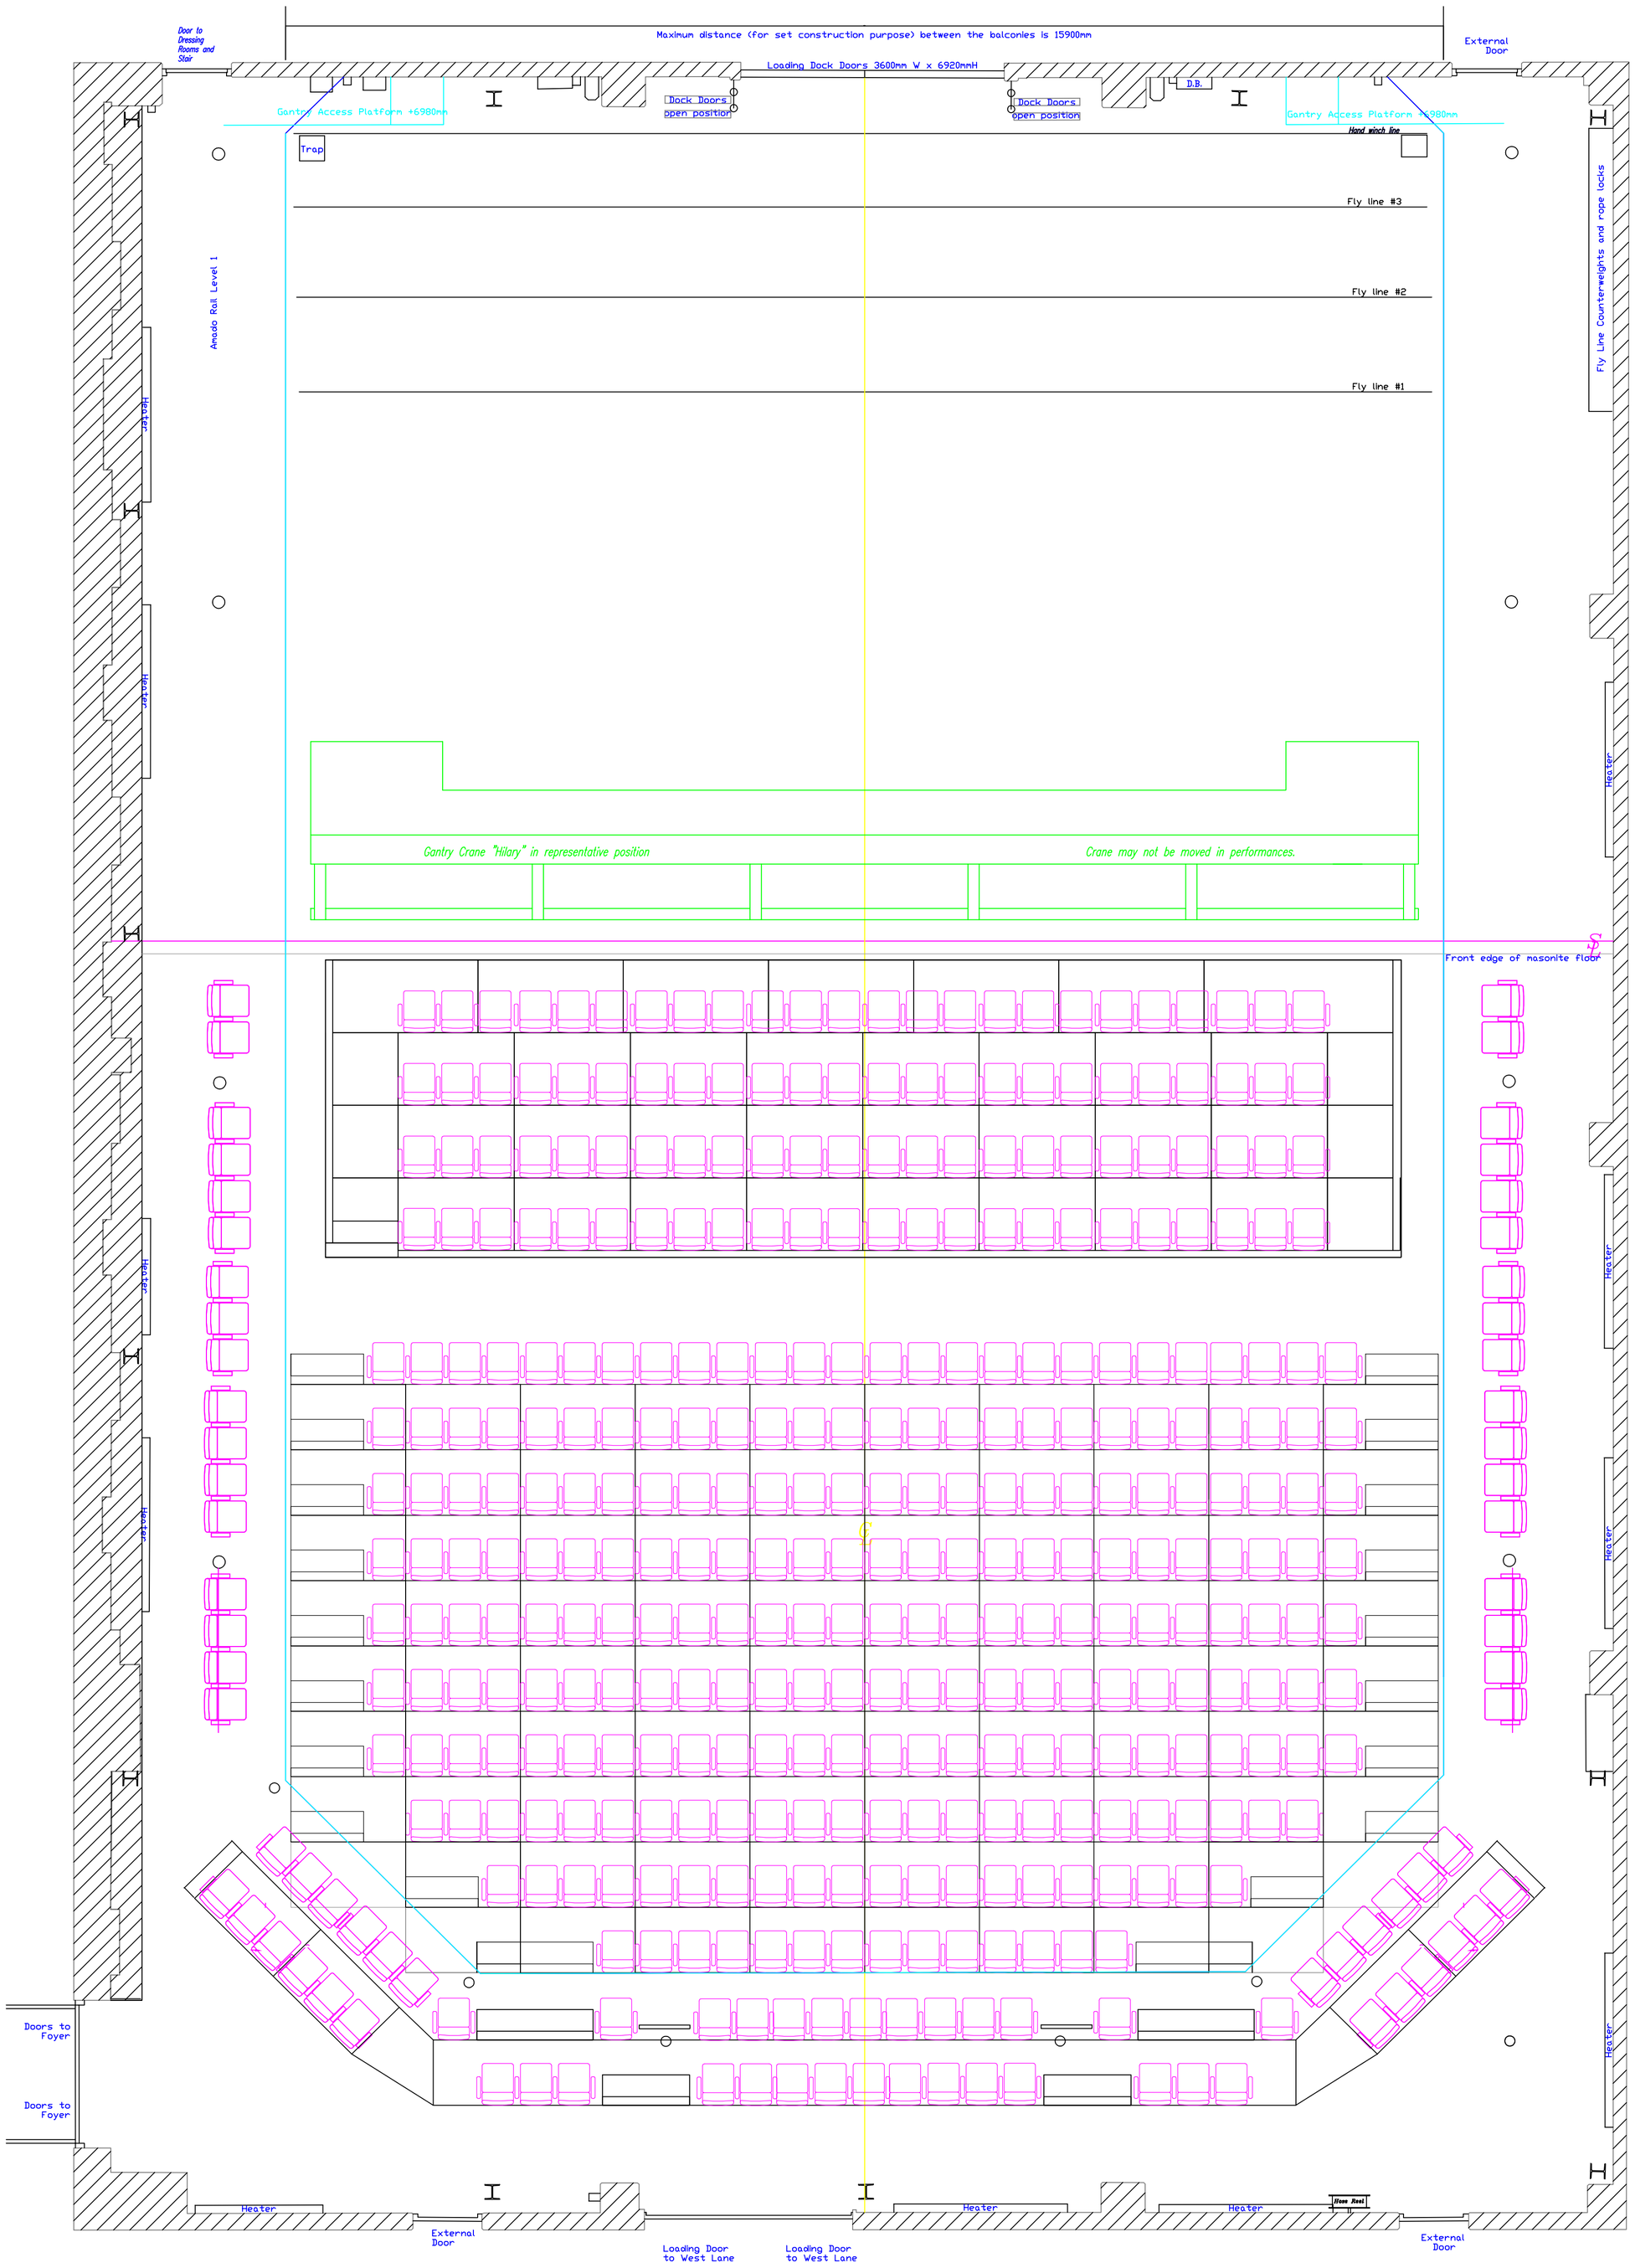
Door to Dressing Rooms and Stair
Maximum distance (for set construction purpose) between the balconies is 15900mm
External Door
Loading Dock Doors 3600mm W x 6920mmH
D.B.
Gantry Access Platform +6980mm
Dock Doors open position
Dock Doors open position
Gantry Access Platform +6980mm
Hand winch line
Trap
Fly line #3
Fly line #2
Fly line #1
Amado Rail Level 1
Fly Line Counterweights and rope locks
Heater
Gantry Crane "Hilary" in representative position
Crane may not be moved in performances.
Front edge of masonite floor
Doors to Foyer
Doors to Foyer
Heater
External Door
Loading Door to West Lane
Loading Door to West Lane
Heater
Heater
Hose Reel
External Door